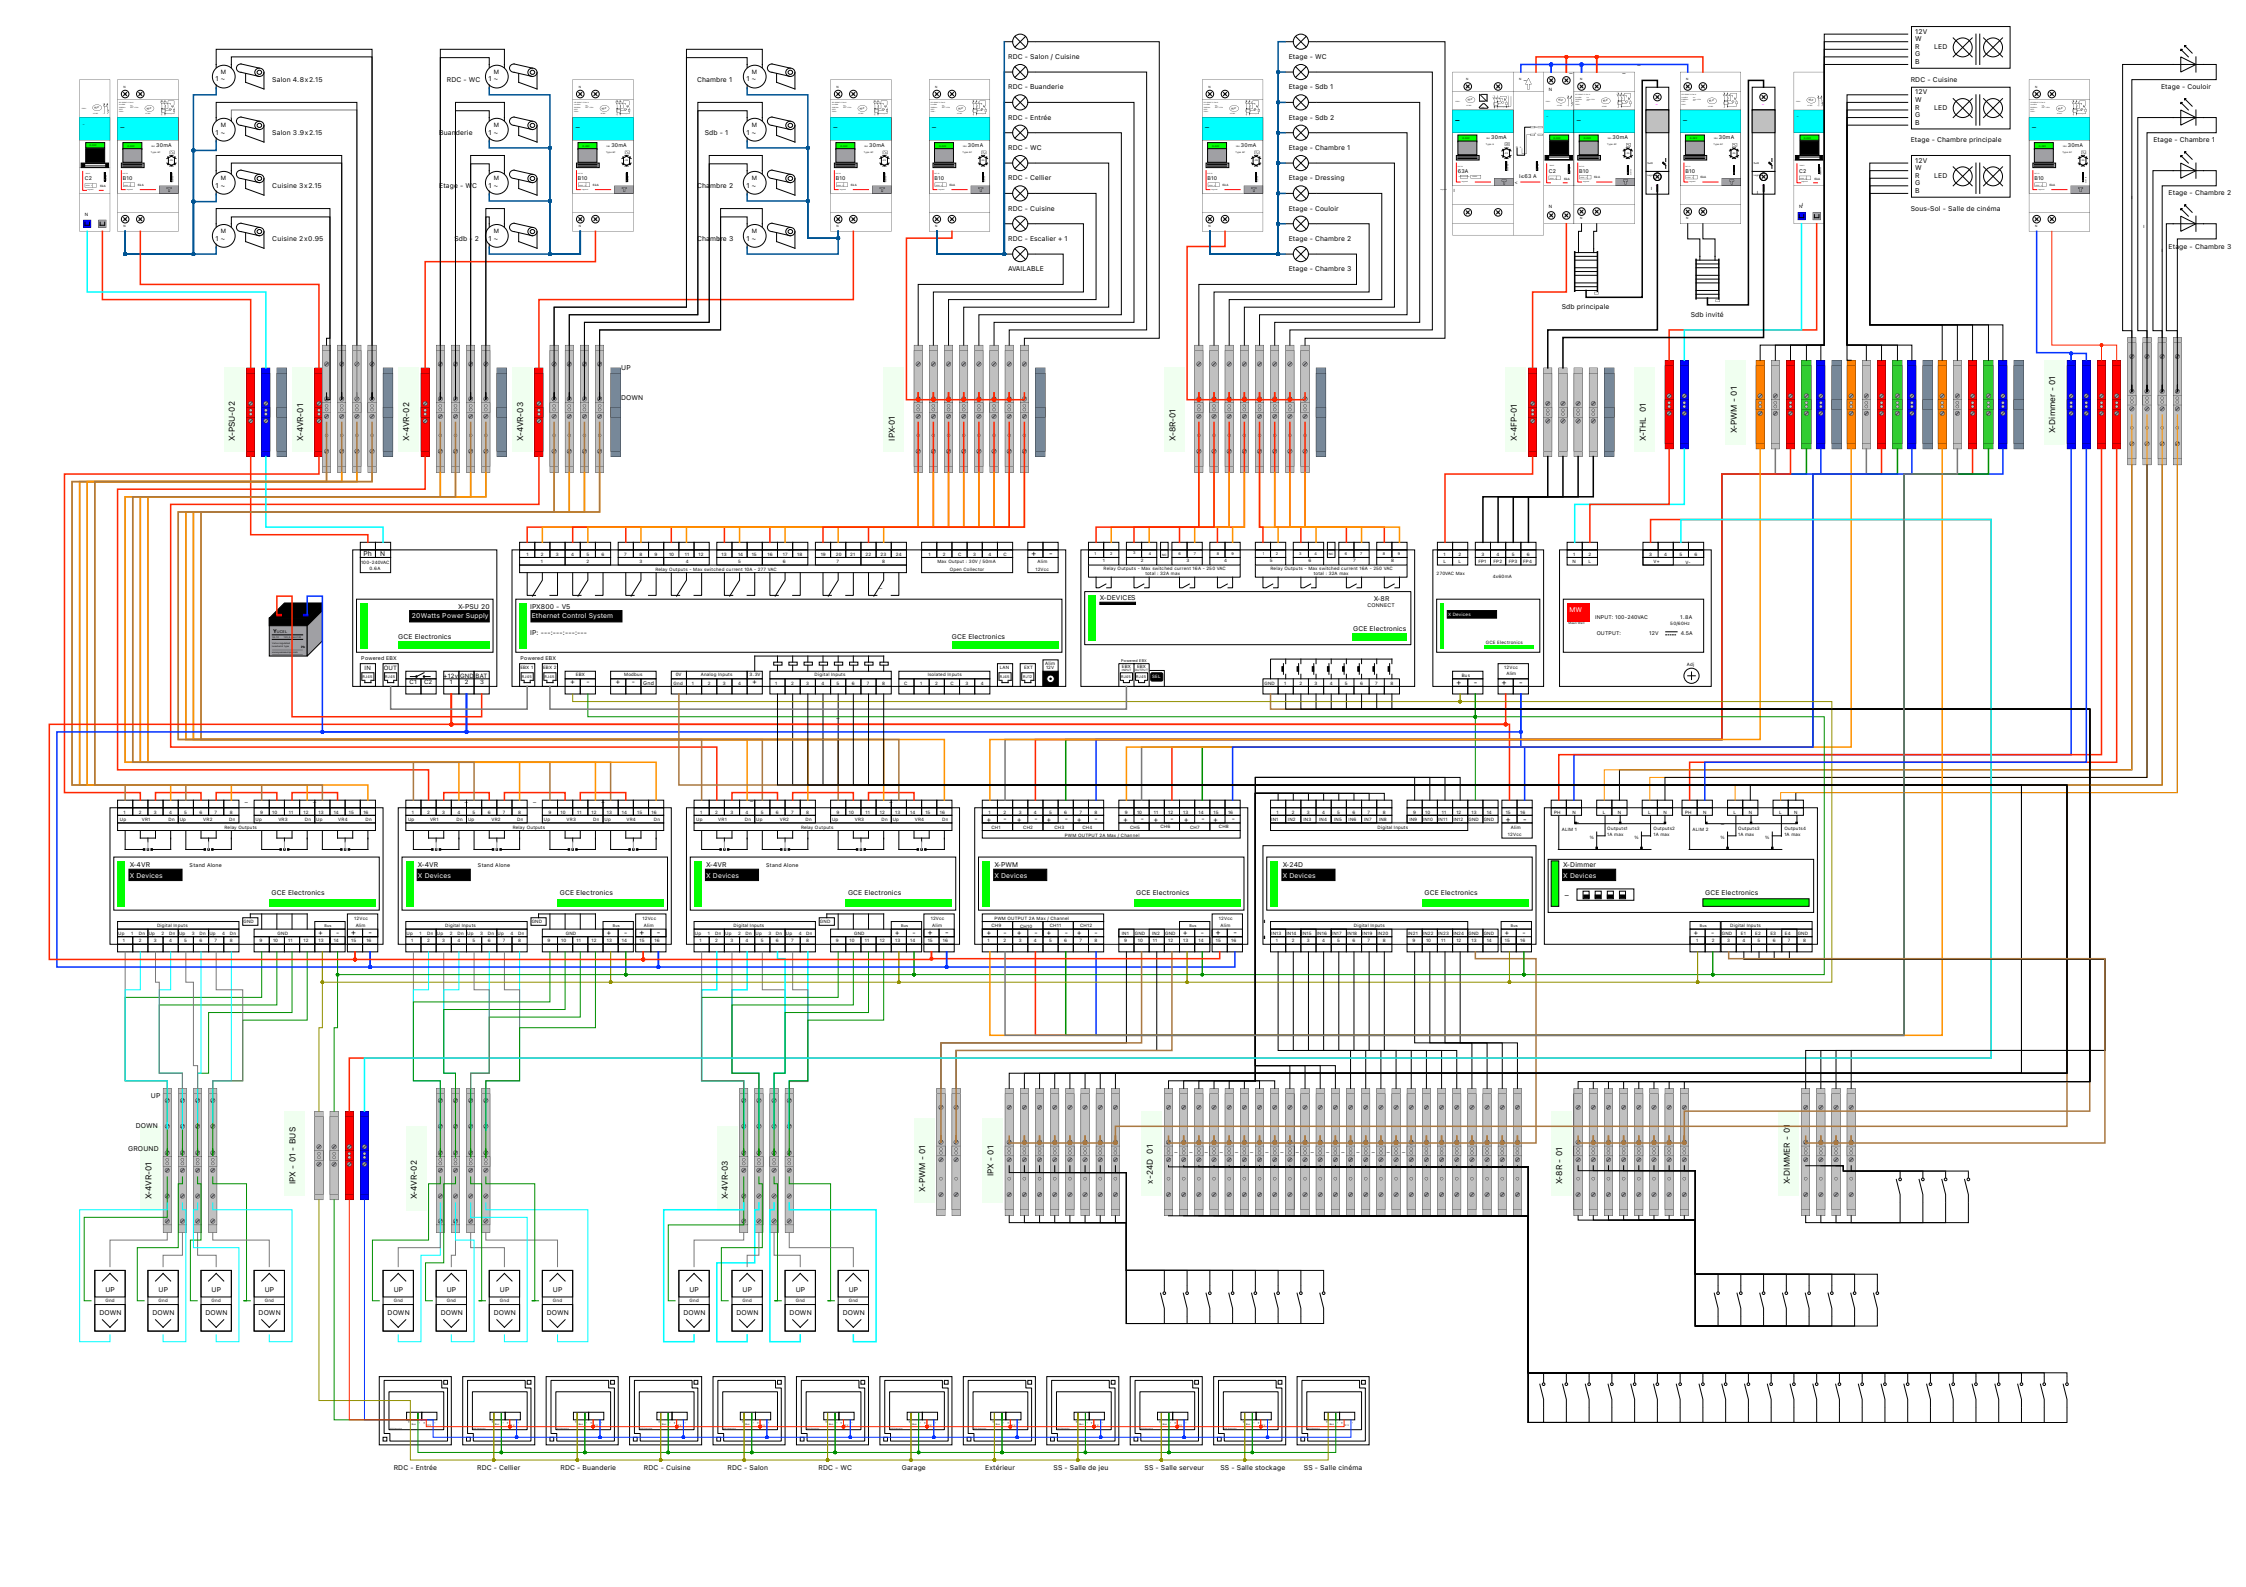
Salon 4.8x2.15
Salon 3.9x2.15
Cuisine 3x2.15
Cuisine 2x0.95
RDC - WC
Buanderie
Etage - WC
Sdb - 2
Chambre 1
Sdb - 1
Chambre 2
Chambre 3
RDC - Salon / Cuisine
RDC - Buanderie
RDC - Entrée
RDC - WC
RDC - Cellier
RDC - Cuisine
RDC - Escalier + 1
AVAILABLE
Etage - WC
Etage - Sdb 1
Etage - Sdb 2
Etage - Chambre 1
Etage - Dressing
Etage - Couloir
Etage - Chambre 2
Etage - Chambre 3
Sdb principale
Sdb invité
RDC - Cuisine
Etage - Chambre principale
Sous-Sol - Salle de cinéma
Etage - Couloir
Etage - Chambre 1
Etage - Chambre 2
Etage - Chambre 3
X-PSU-02
X-4VR-01
X-4VR-02
X-4VR-03
UP
DOWN
IPX-01
X-8R-01
X-4FP-01
X-THL 01
X-PWM - 01
X-Dimmer - 01
X-PSU 20
20Watts Power Supply
GCE Electronics
IPX800 - V5
Ethernet Control System
X-DEVICES
X-8R
CONNECT
X-4VR
Stand Alone
X Devices
X-PWM
X-24D
X-Dimmer
IPX - 01 - BUS
X-PWM - 01
IPX - 01
X-24D - 01
X-8R - 01
X-DIMMER - 01
RDC - Entrée
RDC - Cellier
RDC - Buanderie
RDC - Cuisine
RDC - Salon
RDC - WC
Garage
Extérieur
SS - Salle de jeu
SS - Salle serveur
SS - Salle stockage
SS - Salle cinéma